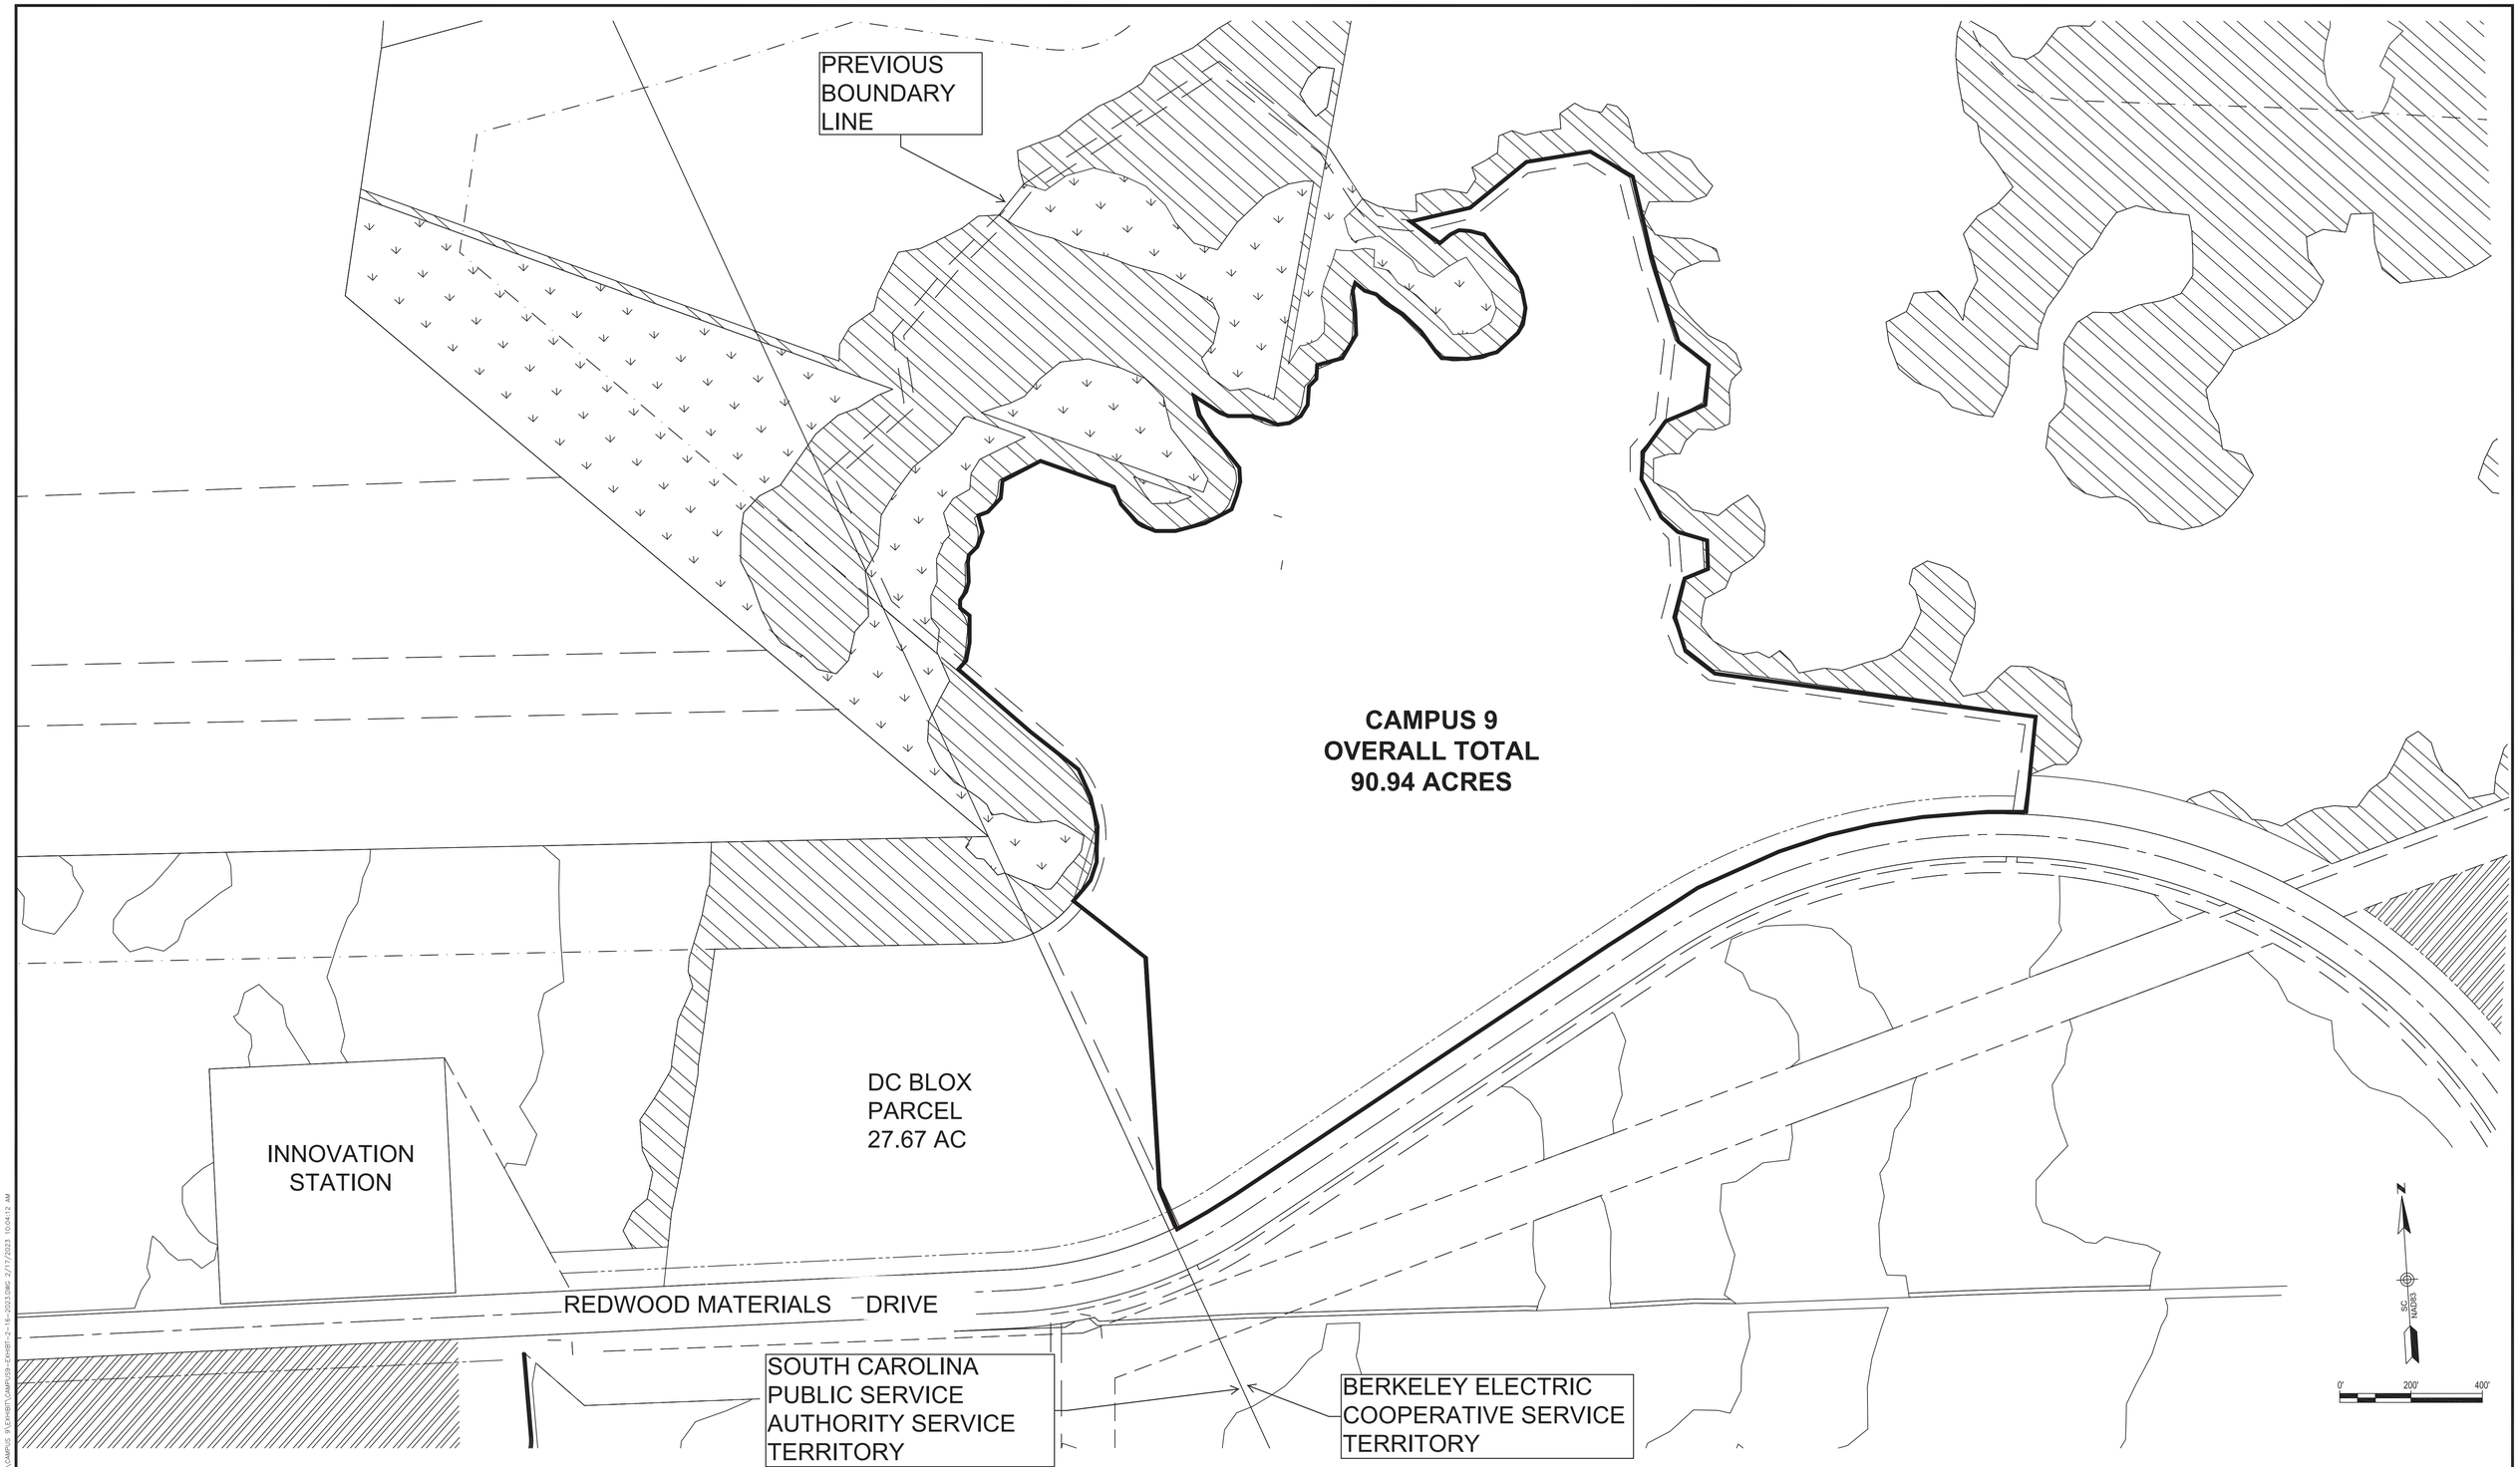

REV.	DATE	DESCRIPTION	DRAFTER	DES. ENG.	DES. SUPV.

santee cooper
One Riverwood Drive
P.O. Box 2946101
Moncks Corner, South Carolina 29461-2901
(843)761-8000

CIVIL PROJECTS

DESIGN SUPERVISOR

DES. ENG.	KED	CHECKED	
DRAFTER	KED	CHECKED	
DATE 02/17/2023	PROJ. NO. ######	SCALE 1"=200'	
FILE			

CAMPUS 9

EXHIBIT

DWG. NO.

SHEET 1 OF 1